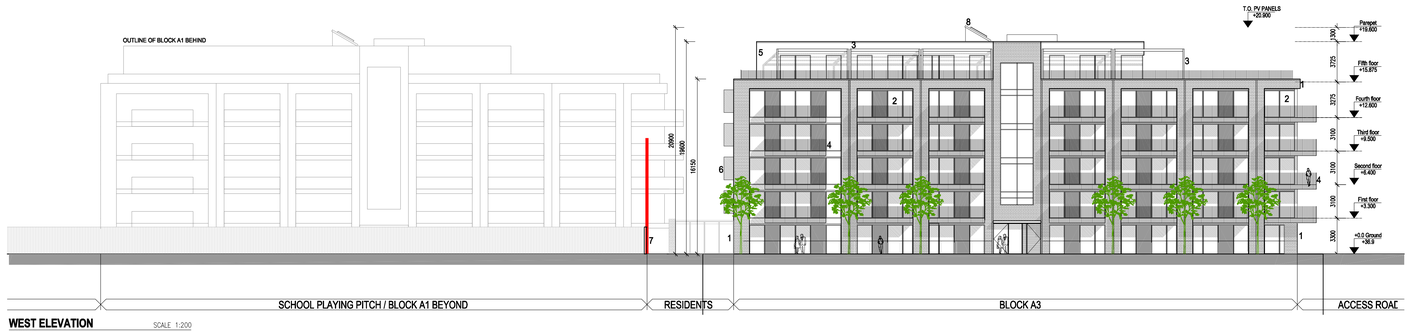

WEST ELEVATION SCALE 1:200

BLOCK A3

EAST ELEVATION SCALE 1:200

BLOCK A3

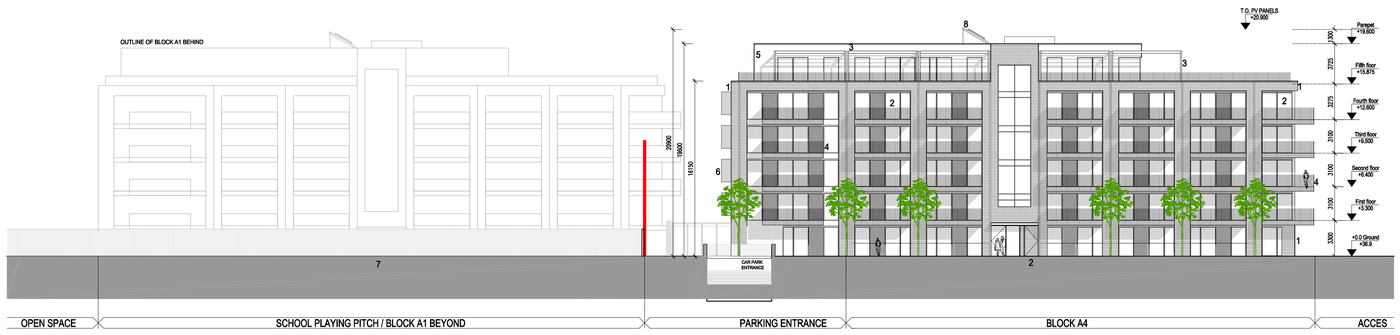

WEST ELEVATION SCALE 1:200

BLOCK A4

EAST ELEVATION SCALE 1:200

BLOCK A4

MATERIALS KEY:

1. SELECTED BRICK, BIRTLEY OLDE ENGLISH BUFF OR SIMILAR
2. ALUMINIUM WINDOWS, DARK GREY
3. ALUMINIUM FRAME / BRISE SOLEIL TO PENTHOUSE / SETBACK LEVEL (SAME RAL AS WINDOWS)
4. VERTICAL STEEL UPRIGHT BALUSTRADE (SAME RAL AS WINDOWS)
5. BLACK RENDER TO PENTHOUSE / SETBACK LEVEL
6. PROJECTING ANGLED ALUMINIUM CLAD WINDOWS
7. FENCING TO SCHOOL PITCH (REFER TO DOT LANDSCAPE DRAWINGS FOR DETAILS)
8. PV PHOTOVOLTAIC PANELS TO ROOF
9. CIRCULAR ROOFLIGHTS TO AMENITY AREAS
10. HIT AND MISS GLASS AND ALUMINIUM PANELS + ALUMINIUM COPINGS

Copyright. All Rights Reserved.
This work is copyright and cannot be produced or copied in any form or by any means (graphic, electronic or mechanical including photocopying) without the written permission of the originator. Any license, express or implied, to use this document for any purpose whatsoever is restricted to the terms of the agreement or implied agreement between the originator and the instructing party.

Levels and contours are relative to an Ordnance Survey

DO NOT SCALE FROM THIS DRAWING. WORK ONLY FROM FIGURED DIMENSIONS. THIS DRAWING TO BE READ IN CONJUNCTION WITH RELEVANT CONSULTANT'S DRAWINGS.

Modified By: Cameron Lee Plot Time: 7/9/2021 3:15:37 PM

NOTES:

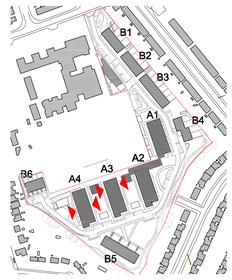

KEY PLAN SCALE NTS

Revision Schedule		
No.	Date	Description
P1	18.06.2021	SUBMISSION OF SHD PLANNING APPLICATION

Scott Tallon Walker Architects
19 Merrion Square, Dublin 2, Ireland
Tel: +353 (0)1 669 3000
Fax: +353 (0)1 661 3300
Email: mail@stwarchitects.com
Web: www.stwarchitects.com

CLIENT
Clonkeen Investments DAC

PROJECT
Clonkeen Development, Co. Dublin

DRAWING
Apartment Blocks A3 and A4 - East and West Elevations

FILE REFERENCE
K:\19\19013\PLA\Planning\19013-PLA-203.dwg

SCALE @A0	MODIFIED TIME:
1:200	4/8/2020 11:38:36 AM

DRAWN BY:	CHECKED BY:
CL	SJH

PROJECT NO:	PROJECT STATUS	PROJECT ARCHITECT:
19013	PLANNING	SJH

DRAWING NO.	REVISION
19013-PLA-203	P1