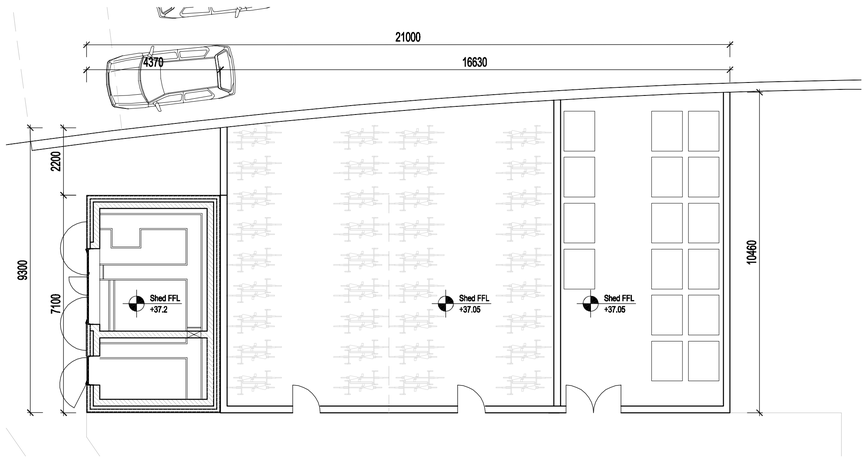

GROUND FLOOR PLAN
SCALE 1:100

ESB SUBSTATION AND STORES AT BLOCK A4

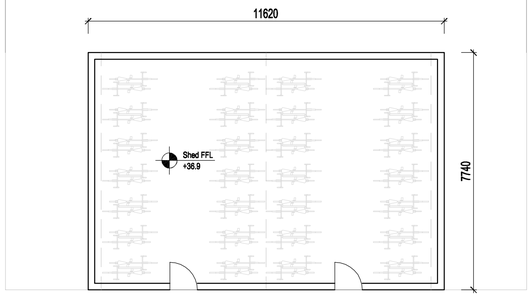

GROUND FLOOR PLAN
SCALE 1:100

BIKE STORES AT BLOCKS A2 AND A3

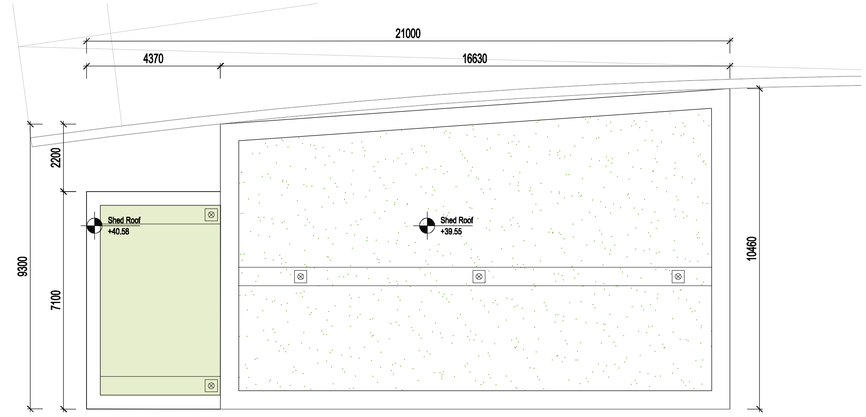

ROOF PLAN
SCALE 1:100

ESB SUBSTATION AND STORES AT BLOCK A4

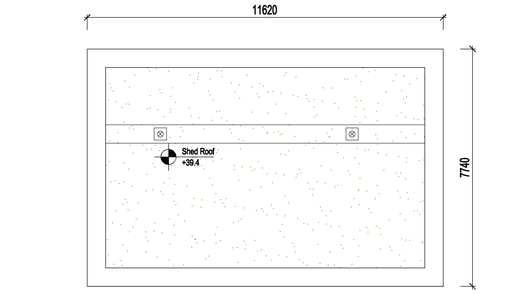

ROOF PLAN
SCALE 1:100

BIKE STORES AT BLOCKS A2 AND A3

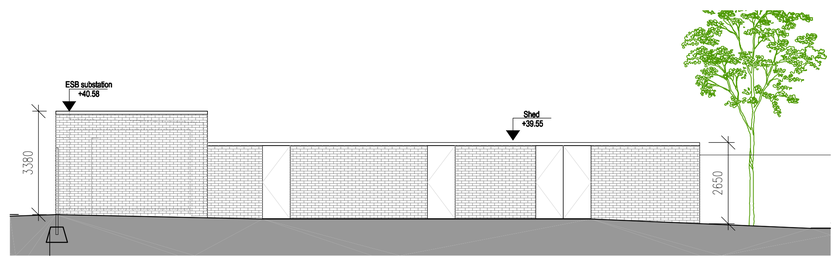

FRONT ELEVATION
SCALE 1:100

ESB SUBSTATION AND STORES AT BLOCK A4

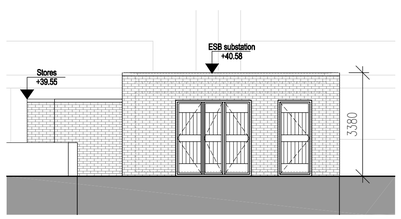

SIDE ELEVATION
SCALE 1:100

ESB SUBSTATION AND STORES AT BLOCK A4

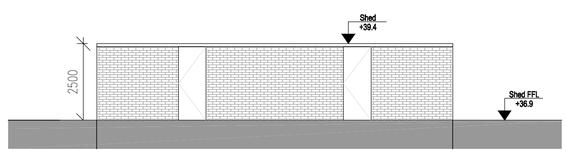

FRONT ELEVATION
SCALE 1:100

BIKE STORES AT BLOCKS A2 AND A3

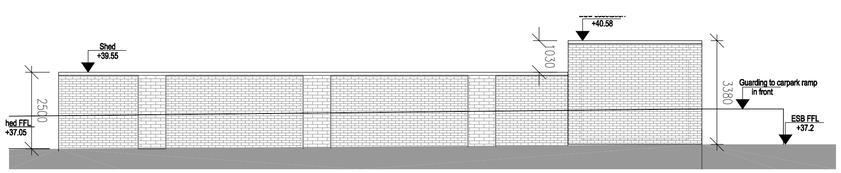

REAR ELEVATION
SCALE 1:100

ESB SUBSTATION AND STORES AT BLOCK A4

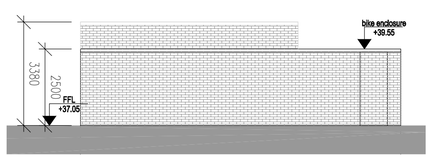

SIDE ELEVATION
SCALE 1:100

ESB SUBSTATION AND STORES AT BLOCK A4

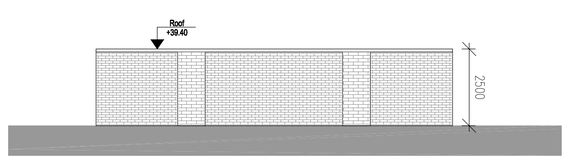

REAR ELEVATION
SCALE 1:100

BIKE STORES AT BLOCKS A2 AND A3

Copyright. All Rights Reserved.
This work is copyright and cannot be produced or copied in any form or by any means (graphic, electronic or mechanical including photocopying) without the written permission of the originator. Any license, express or implied, to use this document for any purpose whatsoever is restricted to the terms of the agreement or implied agreement between the originator and the instructing party.

Levels and contours are relative to an Ordnance Survey

DO NOT SCALE FROM THIS DRAWING. WORK ONLY FROM FIGURED DIMENSIONS. THIS DRAWING TO BE READ IN CONJUNCTION WITH RELEVANT CONSULTANT'S DRAWINGS.

Modified By: Cameron Lee Plot Time: 7/9/2021 2:38:52 PM

NOTES:

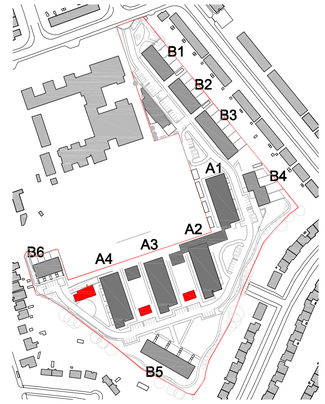

KEY PLAN
SCALE NTS

Revision Schedule

No.	Date	Description
P1	18.06.2021	SUBMISSION OF SHD PLANNING APPLICATION

Scott Tallon Walker Architects

19 Merrion Square, Dublin 2, Ireland

Tel: +351 (0)1 669 3000
Fax: +351 (0)1 661 3300
Email: mail@stwarchitects.com
Web: www.stwarchitects.com

CLIENT

Clonkeen Investments DAC

PROJECT

Clonkeen Development, Co. Dublin

DRAWING

ANCILLARY BUILDINGS
ESB Substattion

FILE REFERENCE
K:\19\19013\PLA\Planning\19013-PLA-701.dwg

SCALE @A1	MODIFIED TIME:
1:100	6/18/2012 10:55:13
DRAWN BY:	CHECKED BY:
CL	SJH

PROJECT NO:	PROJECT STATUS	PROJECT ARCHITECT:
19013	PLANNING	SJH

DRAWING NO. 19013-PLA-701

REVISION P1