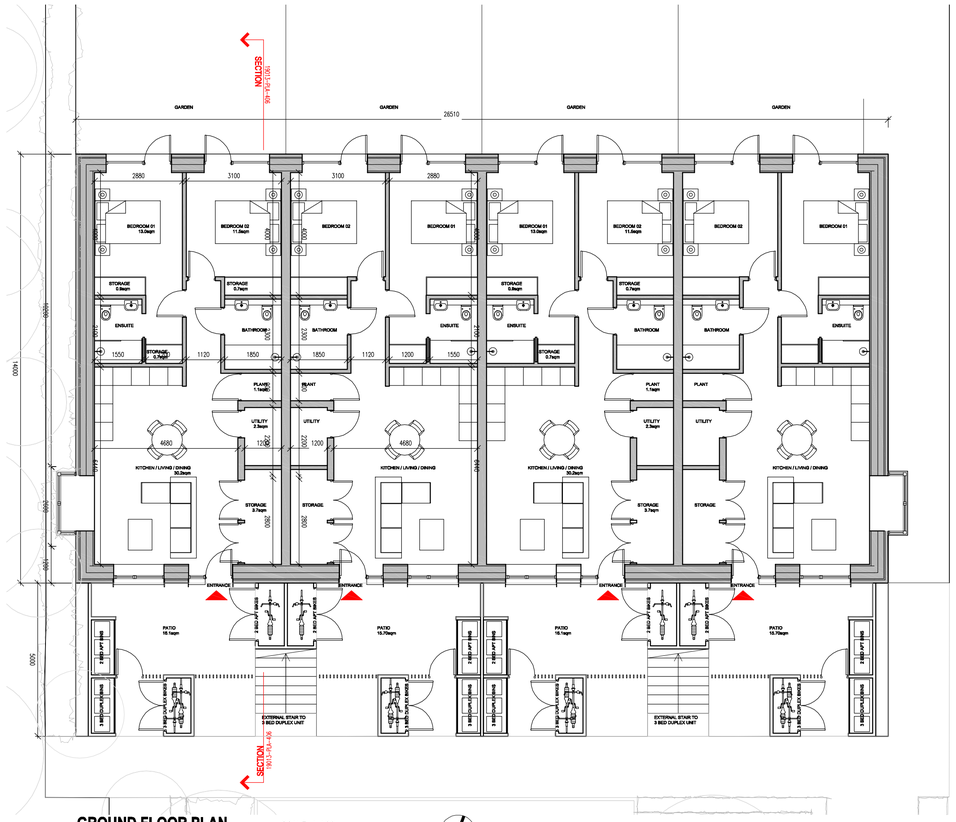

GROUND FLOOR PLAN

SCALE 1:100

BLOCK B6 - TYPE 05 (GROUND FLOOR APARTMENT) OVERALL AREA = 79.6sqm

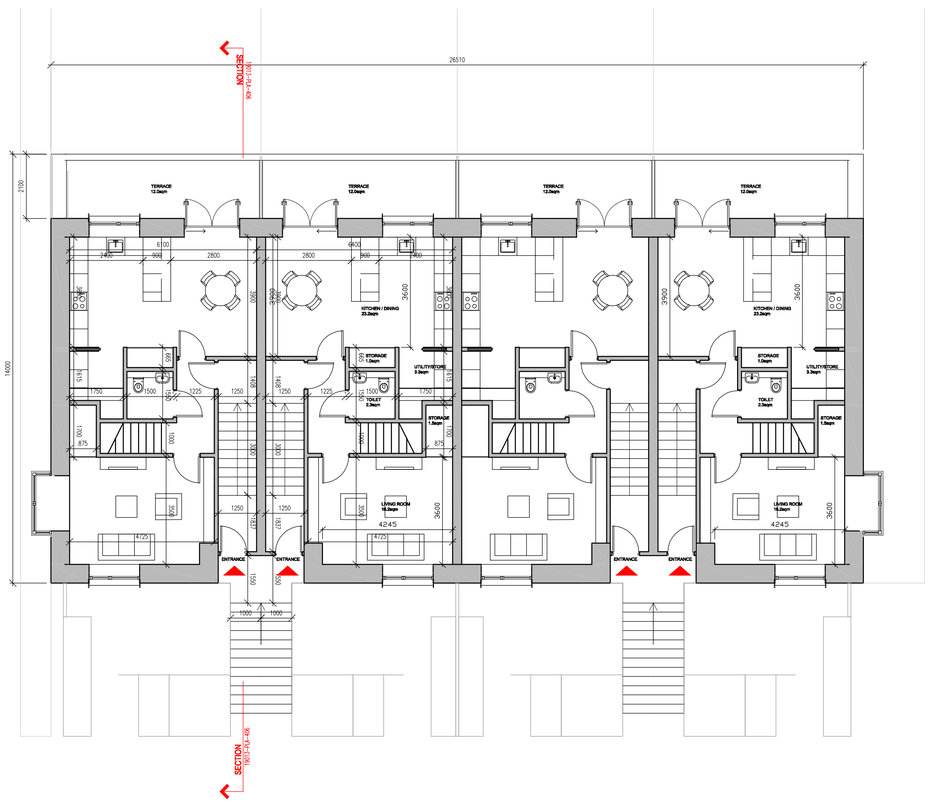

FIRST FLOOR PLAN

SCALE 1:100

BLOCK B6 - DUPLEX TYPE 06 (UPPER TWO STOREY UNIT) OVERALL AREA = 128.3sqm

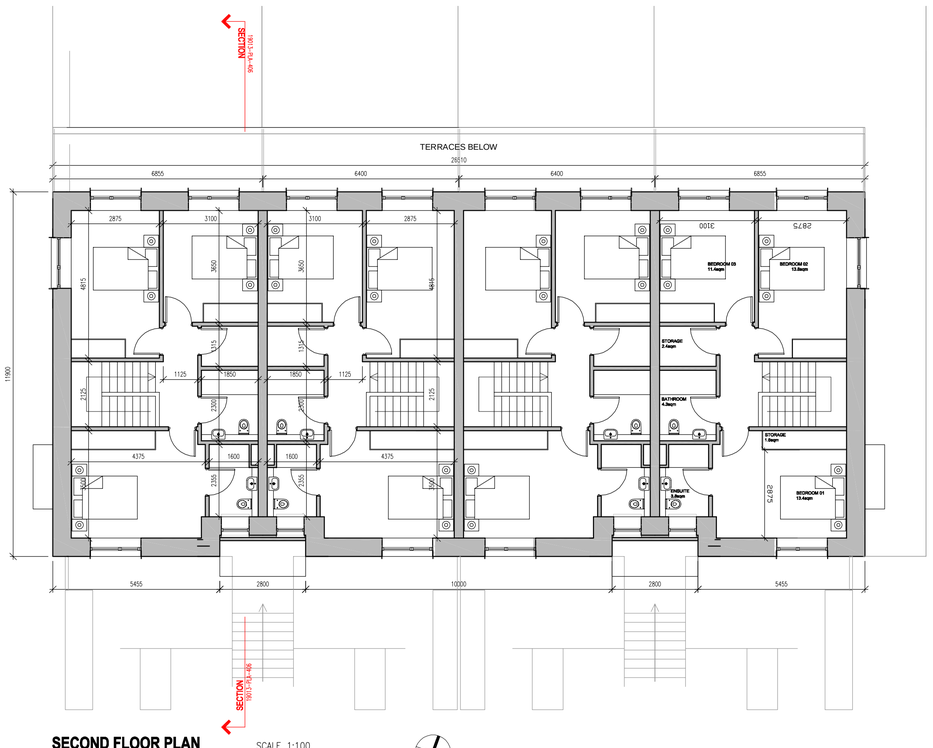

SECOND FLOOR PLAN

SCALE 1:100

BLOCK B6 - DUPLEX TYPE 06 (UPPER TWO STOREY UNIT) OVERALL AREA = 128.3sqm

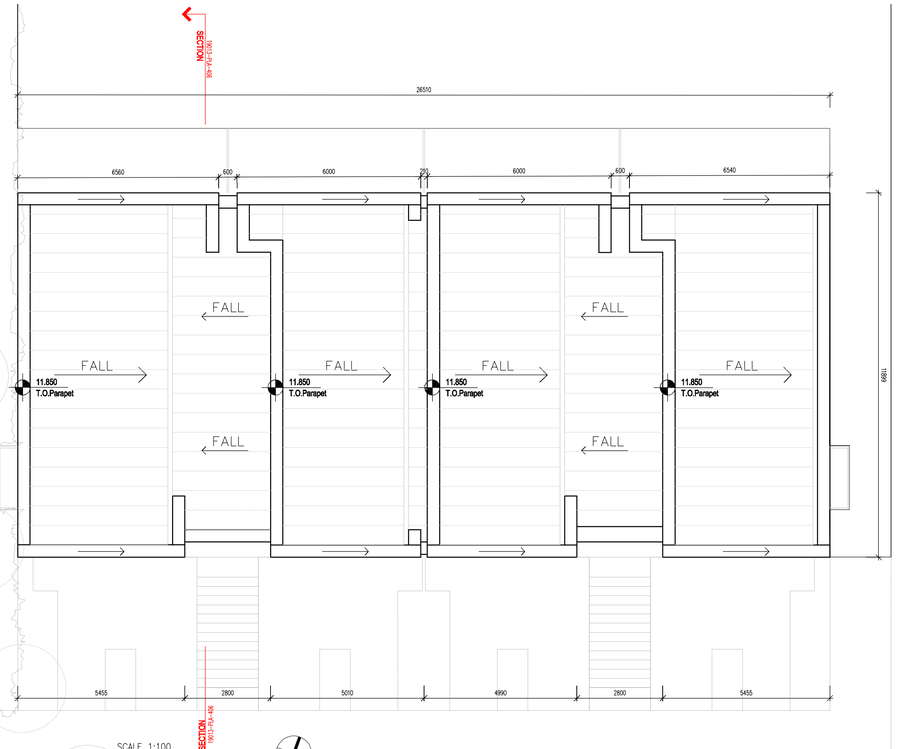

ROOF PLAN

SCALE 1:100

BLOCK B6

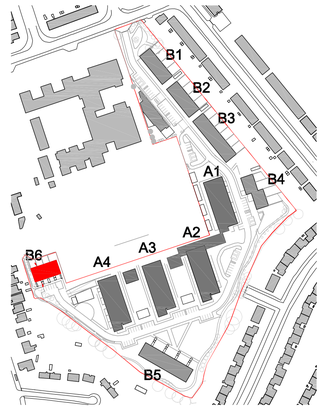

KEY PLAN

SCALE NTS

Copyright. All Rights Reserved.
This work is copyright and cannot be produced or copied in any form or by any means (graphic, electronic or mechanical including photocopying) without the written permission of the originator. Any license, express or implied, to use this document for any purpose whatsoever is restricted to the terms of the agreement or implied agreement between the originator and the instructing party.

Levels and contours are relative to an Ordnance Survey

DO NOT SCALE FROM THIS DRAWING. WORK ONLY FROM FIGURED DIMENSIONS. THIS DRAWING TO BE READ IN CONJUNCTION WITH RELEVANT CONSULTANT'S DRAWINGS.

Modified By: Cameron Lee Plot Time: 7/9/2021 3:39:44 PM

NOTES:

Revision Schedule

No.	Date	Description
P1	18.06.2021	SUBMISSION OF SHD PLANNING APPLICATION

Scott Tallon Walker Architects
19 Merrion Square, Dublin 2, Ireland
Tel: +351 (0)1 669 3000
Fax: +351 (0)1 661 3300
Email: mail@stwarchitects.com
Web: www.stwarchitects.com

CLIENT
Clonkeen Investments DAC

PROJECT
Clonkeen Development, Co. Dublin

DRAWING
BLOCK B6
2 Bed Apartment / 3 Bed Duplex
Floor Plans

FILE REFERENCE
K:\19\19013\PLA\Planning\19013-PLA-311.dwg

SCALE @A1	MODIFIED TIME:
1:100	6/18/2012 10:55:13

DRAWN BY:	CHECKED BY:
CL	SJH

PROJECT NO:	PROJECT STATUS	PROJECT ARCHITECT:
19013	PLANNING	SJH

DRAWING NO.	REVISION
19013-PLA-311	P1